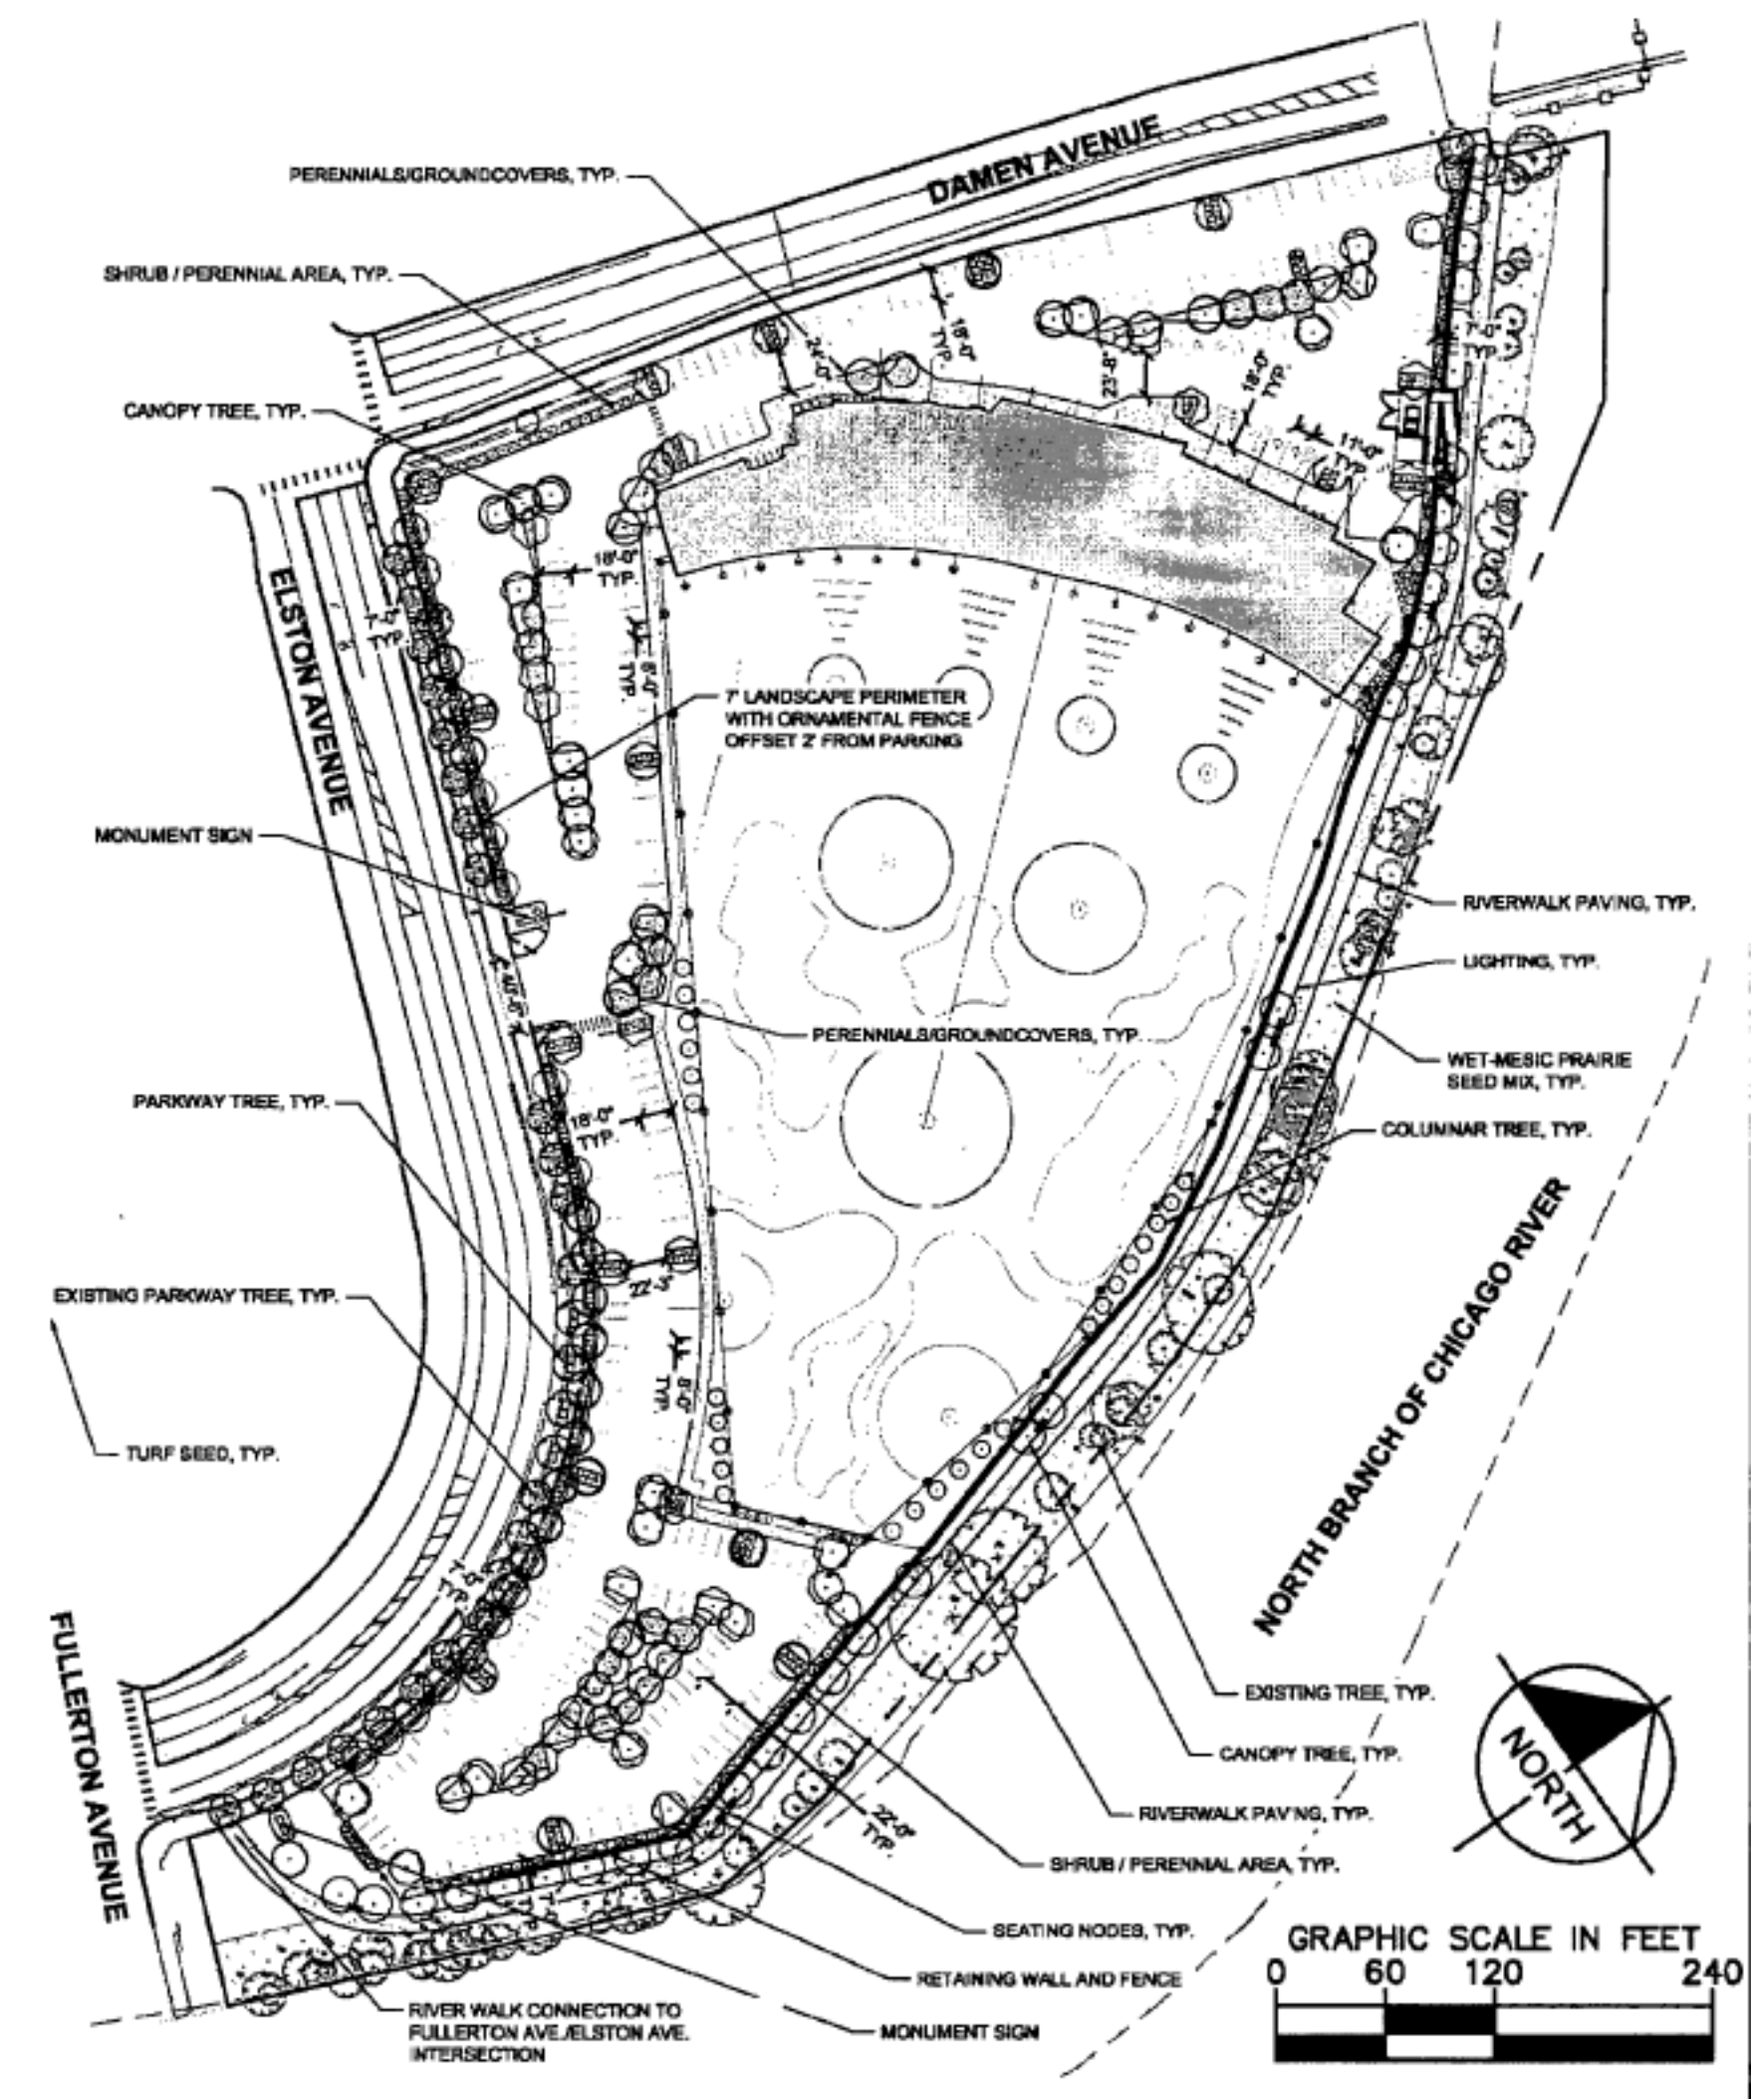
DAMEN AVENUE
ELSTON AVENUE
FULLERTON AVENUE
NORTH BRANCH OF CHICAGO RIVER
PERENNIALS/GROUNDCOVERS, TYP.
SHRUB / PERENNIAL AREA, TYP.
CANOPY TREE, TYP.
7' LANDSCAPE PERIMETER WITH ORNAMENTAL FENCE OFFSET 2' FROM PARKING
MONUMENT SIGN
PARKWAY TREE, TYP.
EXISTING PARKWAY TREE, TYP.
TURF SEED, TYP.
RIVERWALK PAVING, TYP.
LIGHTING, TYP.
WET-MESIC PRAIRIE SEED MIX, TYP.
COLUMNAR TREE, TYP.
EXISTING TREE, TYP.
CANOPY TREE, TYP.
RIVERWALK PAVING, TYP.
SHRUB / PERENNIAL AREA, TYP.
SEATING NODES, TYP.
RETAINING WALL AND FENCE
MONUMENT SIGN
RIVER WALK CONNECTION TO FULLERTON AVE./ELSTON AVE. INTERSECTION
NORTH
GRAPHIC SCALE IN FEET
0 60 120 240